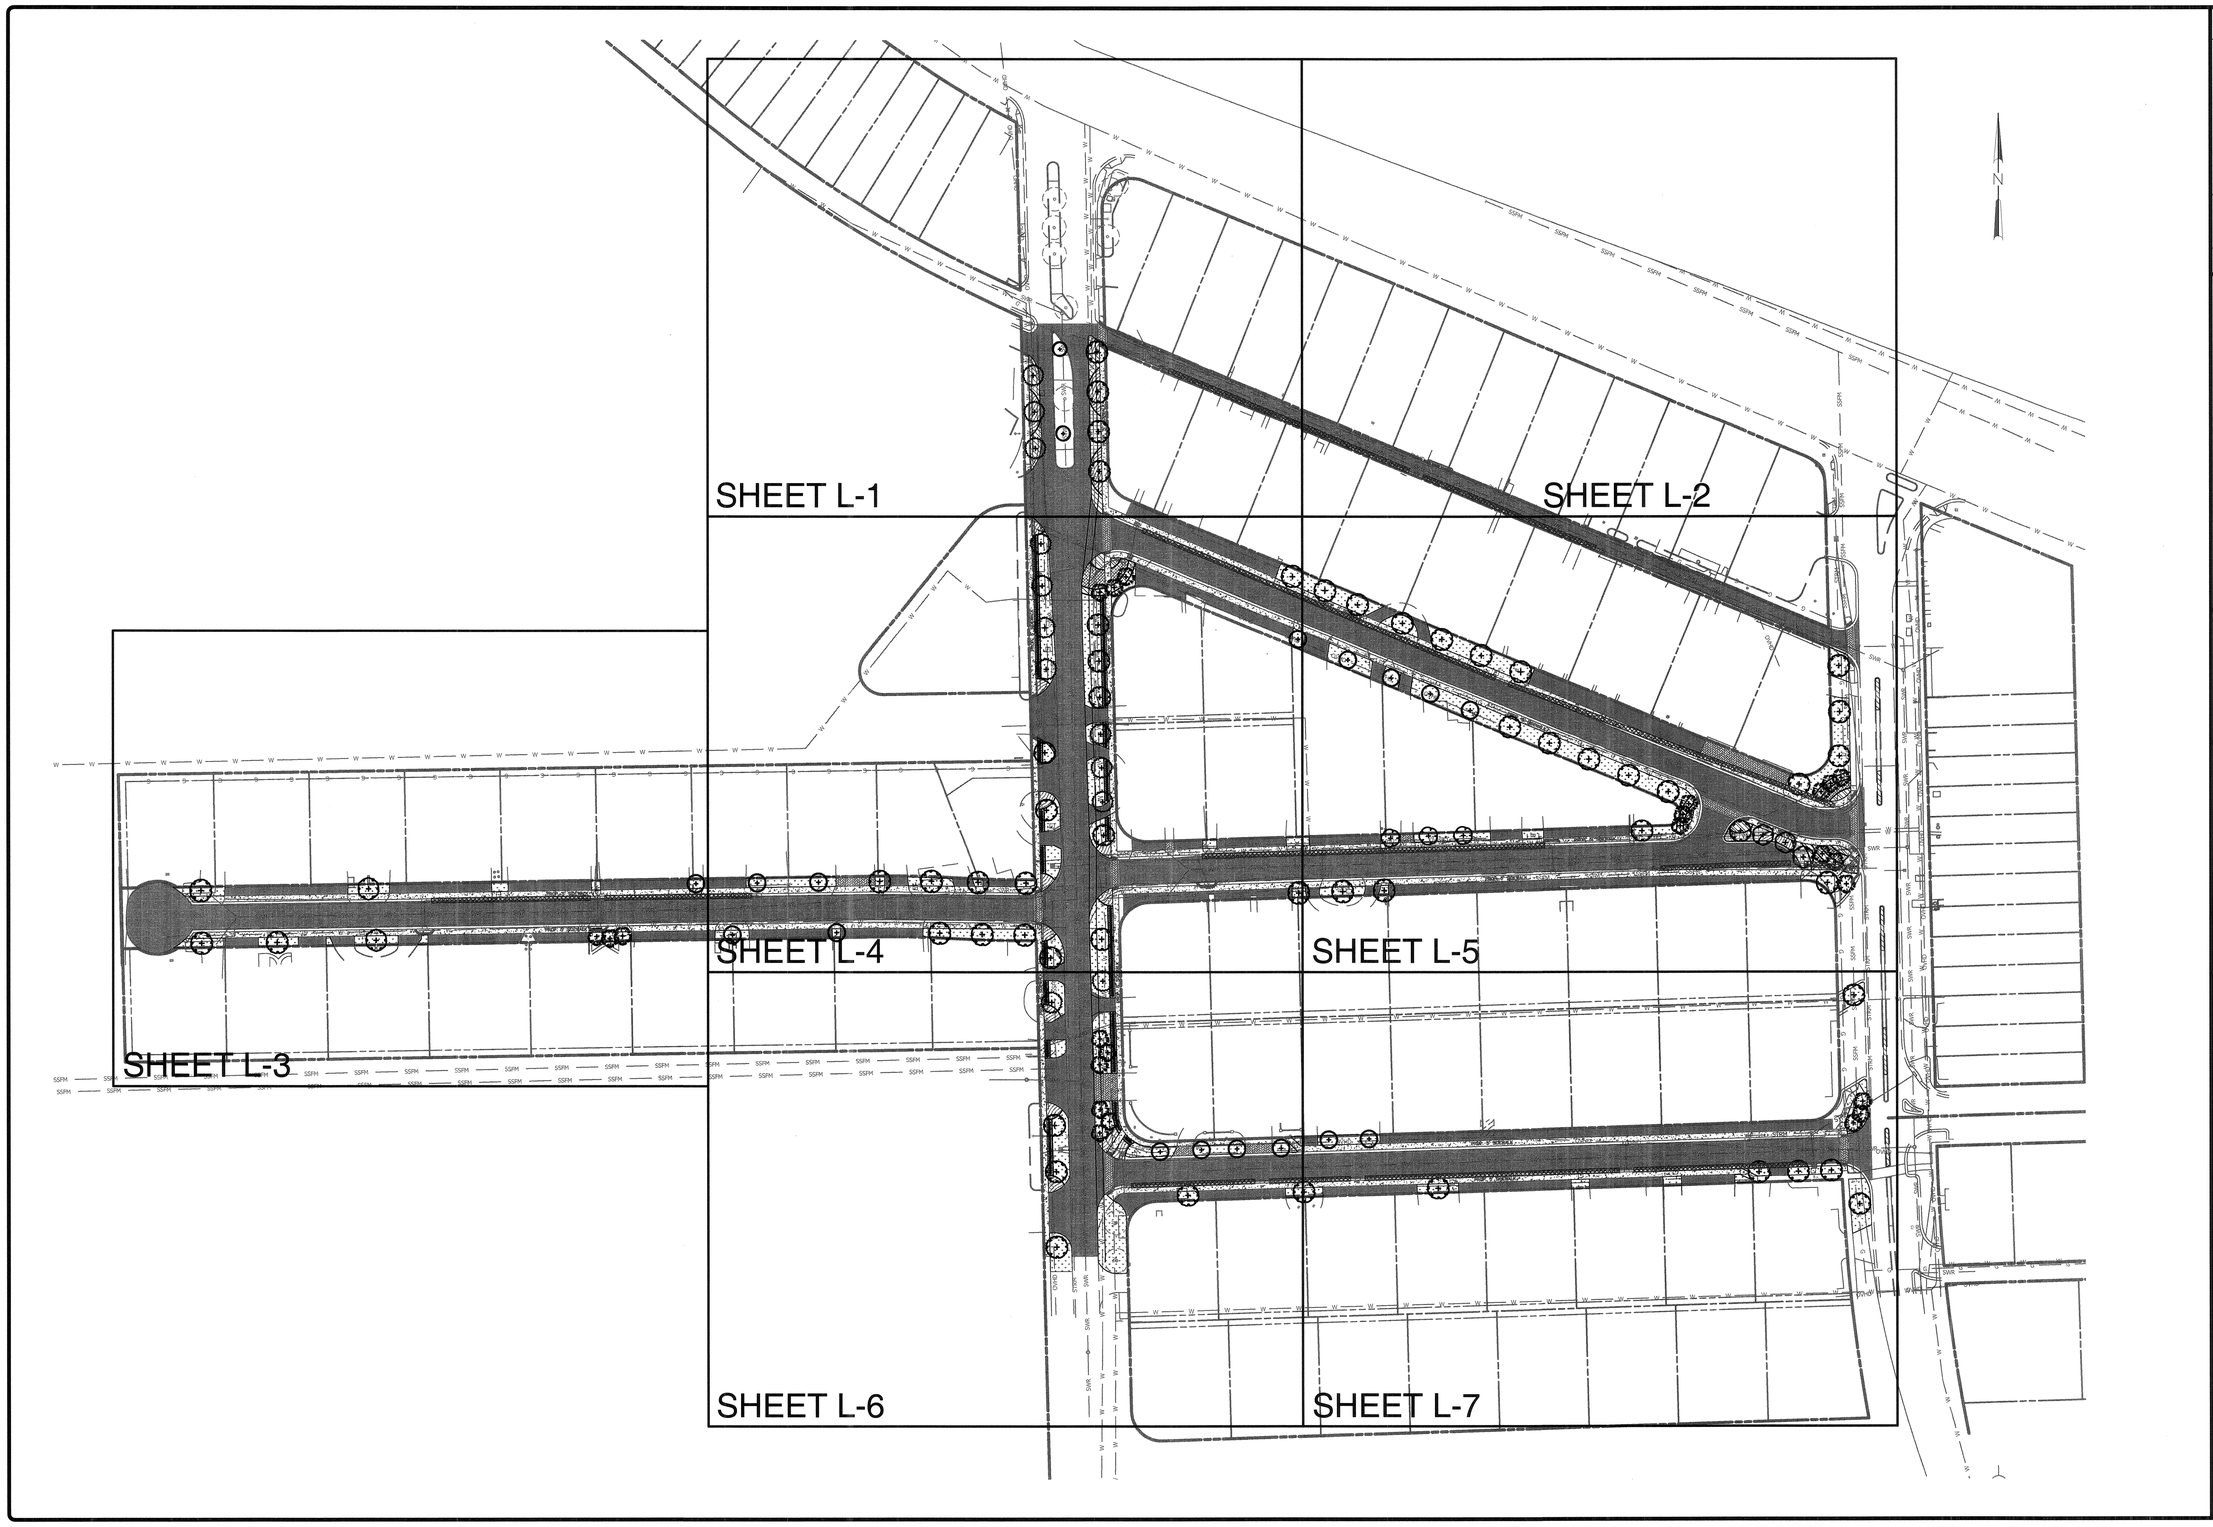

NO.	DATE	REVISION	BY
5			
4			
3			
2			
1	8/15/11	PER CITY COMMENTS	SB

CITY OF DEERFIELD BEACH
COMMUNITY REDEVELOPMENT AGENCY
150 NE 2ND AVENUE, FLORIDA 33441

CRISTÓBAL BETANCOURT, RLA
LANDSCAPE ARCHITECT
FL. REG. NO. 6686941

CHEN•MOORE
&ASSOCIATES
500 W. CYPRESS CREEK RD
SUITE 410
FT. LAUDERDALE, FL 33309
TEL: 954.730.0707
EB 0004593 LC26000425

COVE GARDENS IMPROVEMENTS

LANDSCAPE AREA MAP

Date: 03/14/12

Sheet: 41 of 60

Drawing: L-0

File location:
J:\1330\135.00\40\4642